THIS DRAWING IS UNPUBLISHED. RELEASED FOR PUBLICATION -,- .
© COPYRIGHT - By - ALL RIGHTS RESERVED.

LOC	DIST
—	—

REVISIONS

P	LTR	DESCRIPTION	DATE	DWN	APVD
	A	NEW DRAWING	11NOV2014	NK	TD

1. CHAMFER AROUND FRONT OF RECEPTACLE.
2. OBSOLETE PER CIS STREAMLINING PER D.RENAUD/D.SINISI.

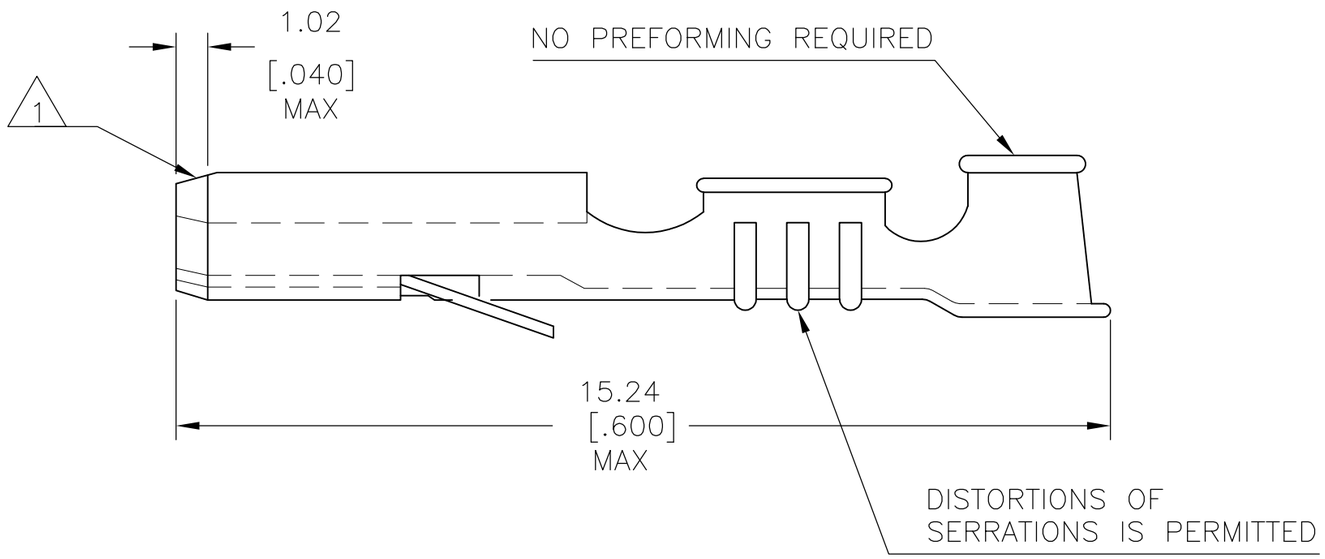

160173-3	2 ~~160308-3~~
160173-2	160308-2
160173-1	2 ~~160308-1~~
STRIP EQUIV	PART NUMBER

THIS DRAWING IS A CONTROLLED DOCUMENT.

DIMENSIONS: mm [INCHES]

TOLERANCES UNLESS OTHERWISE SPECIFIED:

0 PLC	± -
1 PLC	± -
2 PLC	± -
3 PLC	± -
4 PLC	± -
ANGLES	± -

MATERIAL -

FINISH -

DWN NAGALAKSHMI K 11NOV2014
CHK DING TIM 11NOV2014
APVD DING TIM 11NOV2014
PRODUCT SPEC —
APPLICATION SPEC —
WEIGHT —

TE Connectivity

NAME
LOOSE PIECE
.110 SER FASTON RECEPTACLE

SIZE	CAGE CODE	DRAWING NO	RESTRICTED TO
A3	00779	C-160308	—

CUSTOMER DRAWING

SCALE	SHEET	REV
1:1	1 OF 1	A