THIS DRAWING IS UNPUBLISHED. RELEASED FOR PUBLICATION 20
© COPYRIGHT20 BY - ALL RIGHTS RESERVED.

LOC	DIST
A1	-

REVISIONS

F	LTR	DESCRIPTION	DATE	DWN	APVD
	B7	ECR-16-008147	22JAN2016	VH	JP
	B8	SERRATION VIEWS ARE ADDED	19MAY2017	JJH	JP
	B9	CORRECTED PN'S TABLE BY ADDING PN 964332-5	23AUG2017	GH	JC
	B10	ADDED REFERENCE TO SMBT CRIMP HEIGHT	12JAN2018	JP	JC

CONTACTS FOR FLR AND FLK CABLES
Kontakte fuer flr und FLK-Leitung

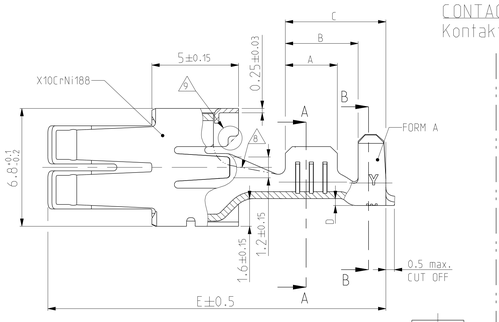

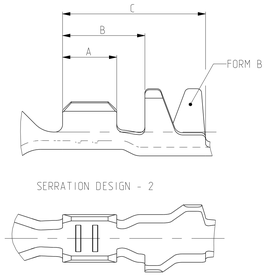

SERRATION DESIGN - 2

SERRATION DESIGN - 3

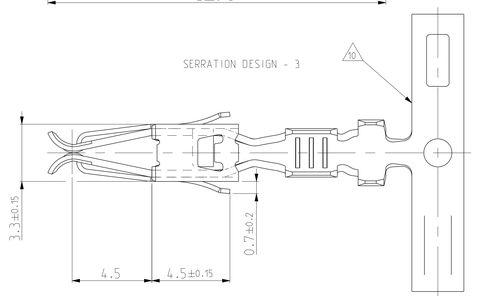

SERRATION DESIGN - 1

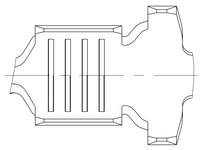

CONTACTS FOR SINGLE WIRE SEALING SYSTEM: FLR- AND FLK- CABLE
Kontakte fuer Einzel - Dichtung - System: FLR- UND FLK - Leitung

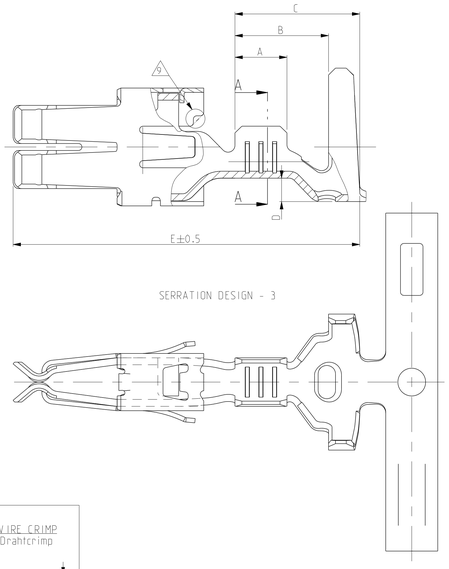

SERRATION DESIGN - 3

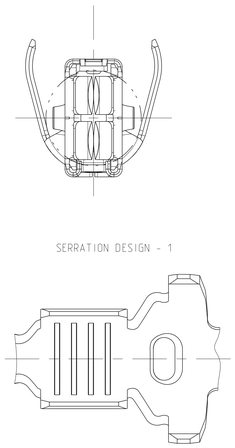

SERRATION DESIGN - 1

ONLY FOR PN: 968035, 968037 and 1670426
Nur fuer PN:

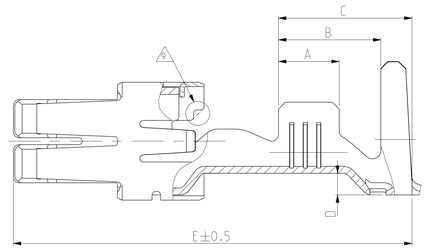

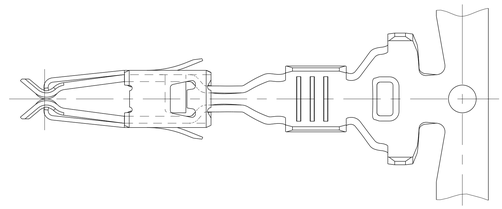

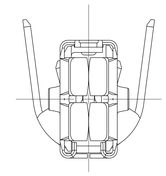

SERRATION DESIGN - 1

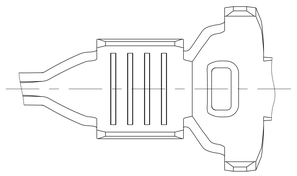

DIMENSIONS SEE FIGURE CONTACTS FOR FLR - CABLE
Masse siehe Darstellung der Kontakte fuer FLR -Leitung

SECTION A-A Schnitt A-A	SECTION B-B Schnitt B-B	WIRE CRIMP Drahtcrimp
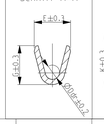	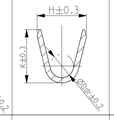	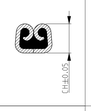

ONLY FOR PIN : 964330 , 964332 , 964334 , 968035 and 968037
Nur fuer PN:

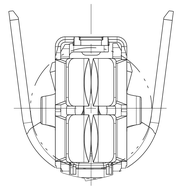

CARRIERSTRIP
Traegerstreifen

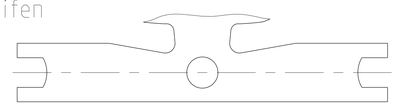

	-	-	-	-	-	-	>4.0 - 6.0 INCL. AWG 10	>3.6 - 5.1 6.0 (SEAL)	-	-	A=4.30 B=6.50 C=8.30 D=1.45 E=20.0	E =5.30 G =5.60 D_{Br} =2.90	H =8.15 K =8.00 D_{ISO} =6.00	5.00mm² = 2.36 6.00mm² = 2.55 PRELIMINARY vorlaeufig					
	-	-	-	-	-	-			-	-									
11	~~1-1670426-6~~	~~B~~	-	-	-	-			CuNiSi	7									
	2-968037-4	B	-	-	-	-	>2.5 - 4.0	3.4 - 3.7	CuSn4	5	A=4.00 B=5.90 C=7.70 D=1.25 E=23.0	E =4.60 G =4.80 D_{Br} =2.40	H =7.60 K =7.70 D_{ISO} =5.60	4.00mm² = 2.35 3.00mm² = 2.13					
	1-968037-4	B	-	-	-	-			CuFe2	sel. Gold 3									
	0-968037-2	B	-	-	-	-			CuSn4	vorverzinnt									
	-	-	-	-	2-968035-4	B	>1.0 - 2.5	2.7 - 3.7	CuSn4	5	A=3.50 B=5.90 C=7.70 D=1.25 E=23.0	E =3.80 G =4.10 D_{Br} =1.60	H =7.60 K =7.70 D_{ISO} =5.60	1.50mm² = 1.76 2.00mm² = 1.90 2.50mm² = 2.04					
	-	-	-	-	-	-			-	-									
	-	-	-	-	0-968035-2	B			CuSn4	vorverzinnt									
	-	-	-	-	-	-	>2.5 - 4.0	3.4 - 4.5	-	-	A=4.00 B=5.90 C=7.70 D=1.25 E=20.0	E =4.60 G =4.80 D_{Br} =2.40	H =7.80 K =7.80 D_{ISO} =5.70	3.00mm² = 2.13 4.00mm² = 2.35					
	1-964334-5	B	-	-	-	-			CuFe2	6									
	1-964334-1	B	-	-	-	-			CuFe2	vorverzinnt									
	-	-	-	-	1-964332-5	B	>1.0 - 2.5	2.2 - 3.7	CuFe2	6	A=3.50 B=5.90 C=7.70 D=1.25 E=20.0	E =3.80 G =4.00 D_{Br} =1.70	H =7.80 K =7.80 D_{ISO} =5.70	12 B10 1.50mm² = 1.76 2.00mm² = 1.90 2.50mm² = 2.04					
	-	-	-	-	964332-5	B			CuFe2	4									
	-	-	-	-	1-964332-2	B			CuFe2	sel. Gold 3									
	-	-	-	-	1-964332-1	B			CuFe2	vorverzinnt									
	-	-	-	-	-	-	0.5 - 1.0	1.4 - 2.7	-	-	A=3.00 B=5.40 C=7.20 D=1.25 E=20.0	E =2.80 G =3.00 D_{Br} =1.10	H =7.70 K =7.70 D_{ISO} =5.50	12 B10 0.50mm² = 1.43 0.75mm² = 1.52 1.00mm² = 1.61	SINGLE WIRE SEALING SYSTEM 1 EDS				
	-	-	-	-	1-964330-2	B			CuFe2	sel. Gold 3									
	-	-	-	-	1-964330-1	B			CuFe2	vorverzinnt									
	1-969044-5	B	-	-	-	-	> 2.5 - 4.0	3.4 - 4.5	CuFe2	6	A=4.00 B=5.90 C=7.70 D=1.45 E=20.0	E =4.60 G =4.80 D_{Br} =2.40	H =8.15 K =8.00 D_{ISO} =6.00	12 B10 4.00mm² = 2.35 - -		968107-1	SEE APPLICATION SPECIFICATION siehe Verarbeitungsspezifikation 114 - 18037		
	969044-5	B	-	-	-	-			CuFe2	4									
	969044-1	B	-	-	-	-			CuFe2	vorverzinnt									
	-	-	-	-	-	-	> 1.0 - 2.5	2.2 - 3.7	-	-	A=3.50 B=5.90 C=7.70 D=1.45 E=20.0	E =3.80 G =4.00 D_{Br} =1.70	H =8.15 K =8.00 D_{ISO} =5.70	12 B10 2.50mm² = 2.04 2.00mm² = 1.90 1.50mm² = 1.76					
	-	-	-	-	-	-			-	-									
	-	-	-	-	969042-1	B			CuFe2	vorverzinnt									
	-	-	-	-	-	-	0.5 - 1.0	1.4 - 2.7	-	-	A=3.00 B=5.40 C=7.20 D=1.35 E=20.0	E =2.80 G =3.00 D_{Br} =1.10	H =7.85 K =7.70 D_{ISO} =5.50	12 B10 1.00mm² = 1.61 0.75mm² = 1.52 0.50mm² = 1.43					
	-	-	-	-	-	-			-	-									
	-	-	-	-	969040-1	B			CuFe2	vorverzinnt									
	-	-	-	-	-	-	> 2.5 - 4.0	3.3 - 4.5	-	-	A=4.00 B=5.20 C=6.80 D=0.60 E=19.50	E =4.60 G =4.80 D_{Br} =2.40	H =6.40 K =6.70 D_{ISO} =4.00 FORM A	12 B10 3.00mm² = 2.13 3.50mm² = 2.24 4.00mm² = 2.35	FLR / FLK				
	964328-5	B	-	-	-	-			CuFe2	4									
	964328-1	B	-	-	-	-			CuFe2	vorverzinnt									
	-	-	-	-	964326-5	C	>1.0 - 2.5	2.2 - 3.0	CuFe2	4	A=3.50 B=4.70 C=6.30 D=0.40 E=19.50	E =3.80 G =4.00 D_{Br} =1.70	H =4.70 K =4.90 D_{ISO} =2.60 FORM A	12 B10 1.50mm² = 1.76 2.00mm² = 1.90 2.50mm² = 2.04	FLR - CABLE / Leitung				
	-	-	-	-	-	-			-	-									
	-	-	-	-	964326-1	C			CuFe2	vorverzinnt									
	-	-	-	-	-	-	0.5 - 1.0	1.4 - 2.1	-	-	A=3.00 B=4.20 C=5.80 D=0.40 E=19.50	E =2.80 G =3.00 D_{Br} =1.10	H =3.80 K =4.10 D_{ISO} =1.80 FORM A	12 B10 0.50mm² = 1.43 0.75mm² = 1.52 1.00mm² = 1.61					
	-	-	-	-	-	-			-	-									
	-	-	-	-	964324-1	B			CuFe2	vorverzinnt									
	-	-	-	-	-	-	0.2 - 0.5	1.15 - 1.6	-	-	A=2.50 B=3.80 C=6.60 D=0.30 E=19.50	E =2.20 G =2.20 D_{Br} =0.80	H =3.10 K =3.10 D_{ISO} =1.40 FORM B	0.20mm² = 1.13 0.25mm² = 1.15 0.35mm² = 1.19 0.50mm² = 1.26					
	-	-	-	-	-	-			-	-									
	-	-	964322-1	B	-	-			CuFe2	vorverzinnt									
	TE Connectivity ORDER - NO STRIP FORM Bandware (SERRATION DESIGN - 1)	REV	TE Connectivity ORDER - NO STRIP FORM Bandware (SERRATION DESIGN - 2)	REV	TE Connectivity ORDER - NO STRIP FORM Bandware (SERRATION DESIGN - 3)	REV	WIRE RANGE Drahtgroessen Bereich (mm²)	INSULATION Ø Isolations Ø (mm)	MATERIAL Werkstoff	SURFACE Oberflaeche	LENGTH Laenge	WIRE CRIMP Drahtcrimp / STRIP FORM / Bandware	INSULATION CRIMP Isolationscrimp	CRIMP HEIGHT (CH) Crimp - Hoehe		ORDER- NO. Bestell-Nr EXTRACTION TOOL Ausdrueckwerkzeug	CRIMP DATA AND CRIMP TOOL Crimpdaten u. Crimpwerkzeuge		
											CRIMP DIMENSIONS / Crimpabmessungen (mm)								

1. ACCORDING INSULATION Ø IS TO CHOOSE THE SINGLE WIRE SEAL
ATTENTION: DIFFERENT HOUSING CAVITY DIAMETER ARE POSSIBLE.
PLEASE NOTICE APPROPRIATE HOUSING PRODUCT SPECIFICATION !
Entsprechend dem isolationsdurchmesser ist die
Einzel- Dichtung auszuwaehlen
Achtung: Verschiedene Gehaeuse- kammer- Durchmesser moeglich.
Bitte entsprechende Gehaeuse- Product- Spezifikation beachtem !

2. ADDITIONAL CUSTOMER-SPECIFIC SEAL EXISTING
Weitere kundenspezifische Einzeldichtung vorhanden

3. BODY ELECTRO TIN PLATED OVER NICKEL 0.2 µm min.
Kontaktkoerper : gal. verzinnt ueber Nickel 0.2 µm min.
CONTACT AREA SELECTIVE GOLD OVER NICKEL 0.8 µm min.
Kontaktzone: selektiv vergoldet ueber Ni 0.8 µm min.

WIRE CRIMP AREA ELECTRO TIN PLATED OVER NICKEL 1.0 µm min.
Draht crimpbereich galv. verzinnt ueber Nickel 1.0 µm min.

4. CONTACT ZONE SELECTIVE PRE SILVER PLATED MIN. 1-1.5 µm
Kontaktzone selektiv vorversilbert min. 1-1.5 µm

5. CONTACT BODY ELECTRO TIN LATED OVER NICKEL 0.2 µm min.
kontaktkoerper : gal. verzinnt ueber Nickel 0.2 µm min.
TOUCHING AREA TO CANTILEVER SPRING
SELECTIVE AU PLATED OVER NICKEL 0.8 µm min.
Anlageflaeche zur Ueberfeder Kontaktzone
selektiv Au ueber Ni beschichtet 0.8 µm min
CANTILEVER SPRING: COMPLETLY AU PLATED 0.6 µm min.
Ueberfeder: komplett Au beschichtet 0.6 µm min.

6. CONTACT ZONE SELECTIVE PRE SILVER PLATED MIN. 3- 4.5 µm
Kontaktzone selektiv vorversilbert min. 3- 4.5 µm

7. 1-3 µm Sn28M LAYER FOR HIGHER TEMPERATURE REQUIREMENTS
1-3 µm Sn28M Schicht fuer Hoehere Temperaturanforderungen

8. TRANSITION ONLY FOR PN 964325 AND 964326
Uebergang nur fuer PN 964325 und 964326

9. DOTTED LINE IS ALTERNATIVE SHAPE
Gestrichelte Linie alternative Form

10. THICKNESS OF MATERIAL 0.4±0.03 mm
Materialstaerke 0.4±0.03 mm

11. OBSOLETE

B10 12. SEE APPLICATION SPEC. FOR PREFERRED STANDARD TO MEET NEW REQUIREMENT @LV214-2 SLOW MOTION BENDING TEST
Siehe Verarbeitungs Spezifikation fuer bevorzugten Standard um den neuen Anforderungen der LV214-2 Slow Motion Pruefung zu genuegen

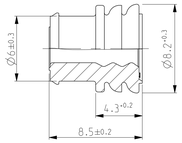

SINGLE WIRE SEAL Einzel - Dichtung 1		
963245-1	3.4 - 3.7	YELLOW gelb
963244-1	2.2 - 3.0	WHITE weiss
963243-1	1.2 - 2.1	BLUE blau
100132-1	DEAD END PLUG	BLACK schwarz
967011-1	3.6 - 4.3	GREEN gruen
968043-1	4.3 - 5.1	RED rot
ORDER-NO. Bestell-Nr	INSULATION Ø Isolations Ø	COLOUR Farbe

THIS DRAWING IS A CONTROLLED DOCUMENT.
DIMENSIONS: mm
TOLERANCES UNLESS OTHERWISE SPECIFIED:
MATERIAL: SEE TABLE
FINISH: -

DWN M.PEELISCHIFER 19MAY2000
CHK V.HUHN 19MAY2000
APVD M.BLEICHER 19MAY2000
PRODUCT SPEC 108-18025
APPLICATION SPEC 114-18037
WEIGHT -

TE Connectivity

NAME STANDARD POWER TIMER CONTACT TYP A

SIZE A0 | CAGE CODE - | DRAWING NO C-1355049 | RESTRICTED TO -

CUSTOMER DRAWING | SCALE 10:1 | SHEET 1 OF 1 | REV B10

4806 (3/13)