THIS DRAWING IS UNPUBLISHED. RELEASED FOR PUBLICATION -.- .
© COPYRIGHT – By – ALL RIGHTS RESERVED.

P	LTR	DESCRIPTION	DATE	DWN	APVD
	U	REVISED PER ECO-15-012365	17NOV2015	NK	MZ
	V	REVISED PER ECO-17-013721	16NOV2017	RS	MZ
	W	REVISED PER ECO-18-007230	10MAY2018	RS	MZ

STYLE	(FREE DIA)	LH	LENGTH	MAT'L (NOTE)	MATING PIN ø REF	PLATING NOTE NO.	NUM LOUV	MAT'L THK	REF	PART NO.	
A	[.83]	[.022]	--	12	19[.750]	3-2	82	0.12[.005]	05043	5-192046-0	OBSOLETE
A	[.83]	[.022]	--	12	19[.750]	UNPL	82	0.12[.005]	05115	4-192046-9	OBSOLETE 16
A	[.76]	[.022]	--	12	16.8[.660]	UNPL	75	0.12[.005]	05141	4-192046-8	OBSOLETE 16
A	[.73]	[.016]	--	13	15.9[.625]	3-2	71	0.12[.005]	05175	4-192046-7	OBSOLETE 16
A	[.73]	[.018]	--	12	15.9[.625]	4-2	71	0.12[.005]	05174	4-192046-6	OBSOLETE
A	[.73]	[.022]	--	12	15.3[.602]	3-2	67	0.12[.005]	05049	4-192046-5	OBSOLETE 16
A	[.73]	[.022]	--	12	15.2[.600]	UNPL	67	0.12[.005]	05065	4-192046-4	OBSOLETE 16
A	[.73]	[.018]	--	12	14.8[.584]	3-2	65	0.15[.006]	05022	4-192046-3	OBSOLETE 16
A	[.70]	[.018]		12	13 [.514]	UNPL	58	0.12[.005]	05102	4-192046-2	OBSOLETE 16
A	[.57]	--	--	12	12.7[.500]	1-2	57	0.20[.008]	05182	4-192046-1	OBSOLETE
A	[.68]	[.016]	--	13	12.7[.500]	UNPL	57	0.12[.005]	05176	4-192046-0	OBSOLETE 16
A	[.68]	[.018]	--	12	12.7[.500]	1-2	57	0.12[.005]	05143	3-192046-9	OBSOLETE
									05184	3-192046-8	OBSOLETE 16
A	[.68]	[.018]	--	12	12.7[.499]	4-2	56	0.15[.006]	05144	3-192046-7	OBSOLETE 16
A	[.64]	[.022]	--	14	12.4[.490]	1-2	56	0.12[.005]	05135	3-192046-6	OBSOLETE 16
A	[.64]	[.022]	--	14	12.4[.490]	UNPL	56	0.12[.005]	05138	3-192046-5	OBSOLETE 16
--	[.64]	[.022]	--	14	12.4[.490]	1-2	56	0.10[.004]	05148	3-192046-4	OBSOLETE 16
A	[.64]	[.022]	--	14	12.4[.490]	UNPL	56	0.10[.004]	05151	3-192046-3	OBSOLETE 16
--	[.55]	[.018]	--	12	12.3[.486]	UNPL	56	0.12[.005]	05099	3-192046-2	OBSOLETE 16
A	[.50]	[.022]	--	13	11.6[.458]	UNPL	51	0.12[.005]	05145	3-192046-1	
A	[.44]	[.022]	--	12	10.2[.400]	3-2	44	0.12[.005]	05029	3-192046-0	OBSOLETE
A	[.44]	[.022]	--	12	10.2[.400]	UNPL	44	0.12[.005]	05066	2-192046-9	OBSOLETE 16
A	[.42]	[.018]	--	12	9.5[.375]	3-2	42	0.15[.006]	05019	2-192046-8	OBSOLETE
A	--	--	--	12	9.5[.375]	UNPL	42	0.15[.006]	05032	2-192046-7	OBSOLETE 16
A	[.42]	--	--	13	9.5[.375]	1-2	42	0.12[.005]	05137	2-192046-6	OBSOLETE
A	[.38]	--	--	12	7.9[.312]	6	36	0.15[.006]	05133	2-192046-5	OBSOLETE
A	[.38]	--	--	12	7.9[.312]	3-2	36	0.15[.006]	05120	2-192046-4	OBSOLETE
A	[.34]	--	--	12	7.5[.297]	3-2	34	0.15[.006]	05122	2-192046-3	OBSOLETE
									--	2-192046-2	OBSOLETE 16
A	[.32]	[.018]	--	12	6.9[.270]	1-2	31	0.12[.005]	05077	2-192046-1	OBSOLETE 16
A	[.33]	[.018]	--	12	6.3[.250]	6	28	0.15[.006]	05040	2-192046-0	
A	[.33]	[.018]	--	12	6.3[.250]	3-2	28	0.15[.006]	05064	1-192046-9	
SUPERSEDED BY 9-192046-4									05054	1-192046-8	SUPERSEDED BY 9-192046-4
A	[.33]	[.018]	--	12	6.3[.250]	UNPL	28	0.15[.006]	05038	1-192046-7	OBSOLETE 16
A	[.27]	[.018]	--	12	5.7[.225]	4-2	25	0.15[.006]	05051	1-192046-6	
A	[.27]	[.018]	--	12	5.7[.225]	1-2	25	0.15[.006]	05163	1-192046-5	OBSOLETE 16
A	[.27]	[.018]	--	12	5.7[.225]	UNPL	25	0.15[.006]	05046	1-192046-4	OBSOLETE 16
A	[.34]	[.022]	--	14	5.1[.200]	3-2	24	0.12[.005]	05157	1-192046-3	OBSOLETE 16
A	[.34]	[.022]	--	14	5.1[.200]	UNPL	24	0.12[.005]	05156	1-192046-2	OBSOLETE 16
A	[.24]	[.018]	--	12	5 [.197]	1-2	22	0.15[.006]	05147	1-192046-1	OBSOLETE 16
A	[.24]	[.018]	--	12	5 [.197]	UNPL	22	0.15[.006]	05146	1-192046-0	OBSOLETE 16
A	[.23]	[.018]	--	12	4.7[.187]	3-2	21	0.15[.006]	05050	192046-9	OBSOLETE 16
A	[.23]	[.018]	--	12	4.7[.187]	1-2	21	0.15[.006]	05103	192046-8	OBSOLETE 16
A	[.23]	[.022]	--	12	4.7[.187]	3-2	21	0.12[.005]	05016	192046-7	OBSOLETE
A	[.22]	[.018]	--	12	4.4[.172]	3-2	20	0.15[.006]	05015	192046-6	
A	[.22]	[.018]	--	12	4.4[.172]	1-2	20	0.15[.006]	05162	192046-5	OBSOLETE 16
A	[.22]	[.018]	--	12	4.4[.172]	UNPL	20	0.15[.006]	05155	192046-4	OBSOLETE 16
A	[.19]	[.018]	--	12	4.1[.160]	5-2	18	0.10[.004]	05114	192046-3	OBSOLETE 16
A	[.19]	[.018]	--	12	4.1[.160]	UNPL	18	0.10[.004]	05113	192046-2	OBSOLETE 16
A	[.19]	[.018]	--	12	4 [.157]	4-2	18	0.15[.006]	05134	192046-1	OBSOLETE 16

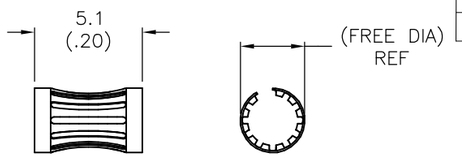

STYLE A
(FEMALE)

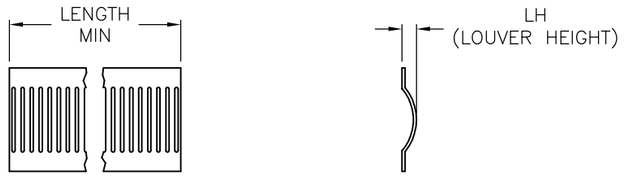

STYLE C
(STRIP)

1 FINISH: SILVER PLATE 200uIN THICK MIN.

2 FINISH: NICKEL PLATE 40uIN THICK MIN.

3 FINISH: GOLD PLATE 10uIN THICK MIN.

4 FINISH: GOLD PLATE 50uIN THICK MIN.

5 FINISH: GOLD PLATE 20uIN THICK MIN.

6 FINISH: TIN PLATE 300uIN THICK MIN.

7 –

8 FINISH: GOLD PLATE 30uIN THICK MIN.

9 –

10 –

11 PLATING NOTES ARE TO BE INTERPRETED AS FOLLOWS 6-8 AS 6 OVER 8.

12 MATERIAL: CDA17200, BeCu.

13 MATERIAL: STAINLESS STEEL

14 MATERIAL: CDA17410, BeCu.

15 FINISH: HARD GOLD OVER NICKEL PLATE.

16 OBSOLETE PARTS: OBSOLETE CIS STREAMLINING PER D.RENAUD/D.SINISI

THIS DRAWING IS A CONTROLLED DOCUMENT.

DIMENSIONS: mm

TOLERANCES UNLESS OTHERWISE SPECIFIED:
0 PLC ± –
1 PLC ± –
2 PLC ± 0.5 [.02]
3 PLC ± 0.25 [.010]
4 PLC ± –
ANGLES ± –

MATERIAL –

FINISH –

DWN –
CHK 08-04-93 J.TURNER
APVD –
PRODUCT SPEC –
APPLICATION SPEC –
WEIGHT –

TE Connectivity

NAME CONTACT BAND,FEMALE

SIZE	CAGE CODE	DRAWING NO	RESTRICTED TO
A2	00779	C-192046	–

CUSTOMER DRAWING | SCALE 1:1 | SHEET 1 OF 2 | REV W

192046

1471-9 (1/15)

THIS DRAWING IS UNPUBLISHED. RELEASED FOR PUBLICATION -.- .
© COPYRIGHT – By – ALL RIGHTS RESERVED.

REVISIONS

P	LTR	DESCRIPTION	DATE	DWN	APVD
	–	SEE SHEET 1	–	—	—

STYLE	(FREE DIA)	LH	LENGTH	MAT'L (NOTE)	MATING PIN ø REF	PLATING NOTE NO.	NUM LOUV	MAT'L THK	REF	PART NO.	
A	[.34]	[.022]	--	12	5.1[.200]	3-2	24	0.12[.005]	--	~~9-192046-9~~	OBSOLETE
A	[.19]	[.022]	--	12	3.4[.134]	UNPL	15	0.15[.006]	--	~~9-192046-8~~	OBSOLETE
A	[.19]	[.022]	--	12	3.4[.134]	8-2	16	0.15[.006]	--	~~9-192046-7~~	OBSOLETE
A	[.19]	[.022]	--	12	3.4[.134]	8-2	16	0.15[.006]	--	9-192046-6	
A	[.19]	[.022]	--	12	3.4[.134]	UNPL	15	0.15[.006]	--	~~9-192046-5~~	OBSOLETE
A	[.35]	[.018]	--	12	6[.236]	1-2	27	0.15[.006]	--	~~9-192046-4~~	OBSOLETE
A	[.45]	[.018]	--	12	9[.354]	.1-2	40	0.15[.006]	--	9-192046-3	
A	[.19]	[.018]	--	12	3.17[.125]	1-2	15	0.15[.006]	--	~~9-192046-2~~	OBSOLETE
A	[.12]	[.018]	--	12	1.9[.075]	15	10	0.08[.003]	--	~~9-192046-1~~	OBSOLETE
A	[.12]	[.018]	--	12	1.9[.075]	UNPL	10	0.08[.003]	--	~~9-192046-0~~	OBSOLETE
A	[.32]	[.022]	--	12	5.7[.225]	UNPL	25	0.15[.006]	--	8-192046-9	
A	[.21]	[.022]	--	12	5.4[.211]	UNPL	19	0.12[.005]	--	8-192046-8	
A	[1.66]	[.022]	--	12	38.1[1.500]	UNPL	168	0.15[.006]	--	8-192046-7	
A	[1.10]	[.018]	--	12	23.7[.934]	UNPL	105	0.12[.005]	--	8-192046-6	
A	[.73]	[.016]	--	13	15.9[.625]	UNPL	71	0.12[.005]	--	~~8-192046-5~~	OBSOLETE
A	[.73]	[.018]	--	12	15.9[.625]	UNPL	71	0.12[.005]	--	8-192046-4	
A	[.73]	[.018]	--	12	14.8[.584]	UNPL	65	0.15[.006]	--	8-192046-3	
A	[.68]	[.018]	--	12	12.7[.500]	UNPL	57	0.12[.005]	--	8-192046-2	
A	[.68]	[.018]	--	12	12.7[.500]	UNPL	56	0.15[.006]	--	~~8-192046-1~~	OBSOLETE
--	--	--	--	--	--	--	--	--	--	8-192046-0	
A	[.32]	[.018]	--	12	6.9[.270]	UNPL	31	0.12[.005]	--	7-192046-9	
A	[.23]	[.018]	--	12	4.7[.187]	UNPL	21	0.15[.006]	--	7-192046-8	
A	[.19]	[.018]	--	12	4.5[.157]	UNPL	18	0.15[.006]	05189	7-192046-7	
--	--	--	--	--	--	--	--	--	--	7-192046-6	
A	[.45]	[.018]	--	12	9[.354]	1-2	40	0.20[.008]	--	7-192046-5	
A	[.45]	[.018]	--	12	9[.354]	UNPL	40	0.20[.008]	--	7-192046-4	
A	[.16]	[.018]	--	12	3[.118]	1-2	14	0.20[.008]	--	7-192046-3	
A	[.16]	[.018]	--	12	3[.118]	UNPL	14	0.20[.008]	--	7-192046-2	
SUPERSEDED BY 9-192046-3									--	7-192046-1	
A	[.45]	[.018]	--	12	9[.354]	UNPL	40	0.15[.006]	--	7-192046-0	
A	[.16]	[.018]	--	12	3[.118]	1-2	14	0.15[.006]	--	6-192046-9	
A	[.16]	[.018]	--	12	3[.118]	UNPL	14	0.15[.006]	--	6-192046-8	
A	[.45]	[.018]	--	12	9[.354]	1-2	40	0.12[.005]	--	6-192046-7	
A	[.45]	[.018]	--	12	9[.354]	UNPL	40	0.12[.005]	--	6-192046-6	
A	[.16]	[.018]	--	12	3[.118]	1-2	14	0.12[.005]	--	6-192046-5	
A	[.16]	[.018]	--	12	3[.118]	UNPL	14	0.12[.005]	--	6-192046-4	
A	[.32]	[.022]	--	12	5.7[.225]	4-2	25	0.15[.006]	--	~~6-192046-3~~	OBSOLETE
A	[.21]	[.022]	--	12	5.4[.211]	1-2	19	0.12[.005]	--	~~6-192046-2~~	OBSOLETE
SUPERSEDED BY 6-192044-0									--	6-192046-1	SUPERSEDED BY 6-192044-0
A	[.18]	[.022]	--	12	3.4[.134]	UNPL	16	0.20[.008]	--	6-192046-0	OBSOLETE
A	[.19]	[.022]	--	12	3.4[.134]	4-2	16	0.15[.006]	--	5-192046-9	
A	[.19]	[.022]	--	12	3.4[.134]	UNPL	16	0.15[.006]	--	5-192046-8	OBSOLETE 16
A	--	[.022]	--	12	110.2[4.340]	1-2	--	0.12[.005]	05088	5-192046-7	OBSOLETE
A	--	[.022]	--	12	91.4[3.600]	3-2	--	0.15[.006]	05067	5-192046-6	OBSOLETE
A	[1.66]	[.022]	--	12	38.1[1.500]	3-2	168	0.15[.006]	05045	5-192046-5	OBSOLETE 16
A	[1.10]	[.018]	--	12	23.7[.934]	1-2	105	0.12[.005]	05078	5-192046-4	OBSOLETE
A	[1.10]	[.022]	--	12	22.7[.895]	UNPL	102	0.12[.005]	05082	5-192046-3	OBSOLETE 16
A	[1.20]	[.022]	--	12	20[.788]	UNPL	89	0.12[.005]	05129	5-192046-2	OBSOLETE 16
									05081	5-192046-1	OBSOLETE 16

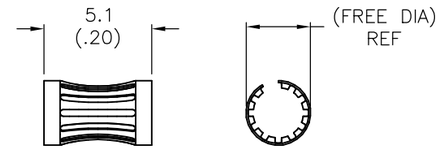

STYLE A
(FEMALE)

STYLE C
(STRIP)

1471-9 (1/15)

THIS DRAWING IS A CONTROLLED DOCUMENT.

DIMENSIONS: mm

TOLERANCES UNLESS OTHERWISE SPECIFIED:
0 PLC ± –
1 PLC ± –
2 PLC ± 0.5 [.02]
3 PLC ± 0.25 [.010]
4 PLC ± –
ANGLES ± –

MATERIAL –
FINISH –

DWN –
CHK J.TURNER 08-04-93
APVD –
PRODUCT SPEC –
APPLICATION SPEC –
WEIGHT –

TE Connectivity

NAME CONTACT BAND,FEMALE

SIZE A2 | CAGE CODE 00779 | DRAWING NO C-192046 | RESTRICTED TO –

CUSTOMER DRAWING | SCALE 1:1 | SHEET 2 OF 2 | REV W

192046