THIS DRAWING IS UNPUBLISHED. RELEASED FOR PUBLICATION 1997
© COPYRIGHT 1997 BY - ALL RIGHTS RESERVED.

PN 3-6

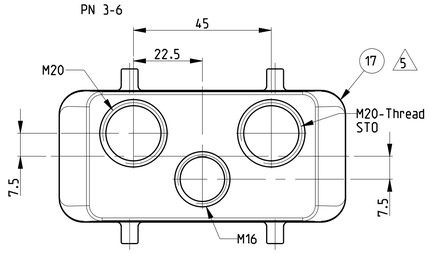

PN 0-2.0-5.3-3.3-4.3-5.3-1

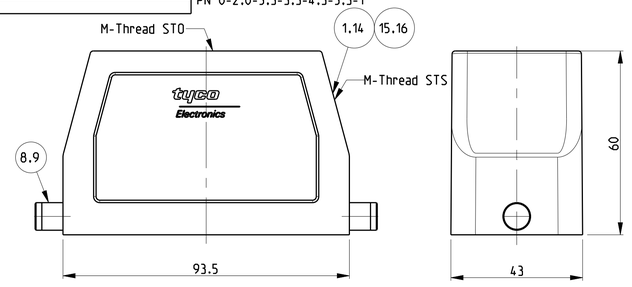

PN 0-1.0-4.2-5.2-6 & 2-8

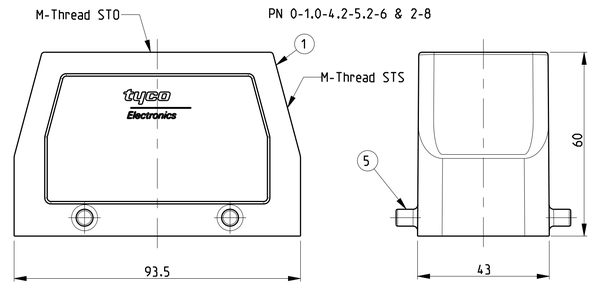

REVISIONS

P	LTR	DESCRIPTION	DATE	DWN	APVD
	B4	ECR-15-016632	28NOV2016	GCM	MKO
	B5	REVISED PER ECR-16-016780	29JAN2018	SRG	MKO

NOTES

1 Surface:- -Powder varnish grey
-Aluminium oxide+-Varnish black
-Chromital TCP passivation+varnish black

2 Varnish on the inside not necessary

3 Packaging
Packaging quantity 5 piece in a box

4 Special Packaging

PN 0-3.0-6.2-7 & 2-9

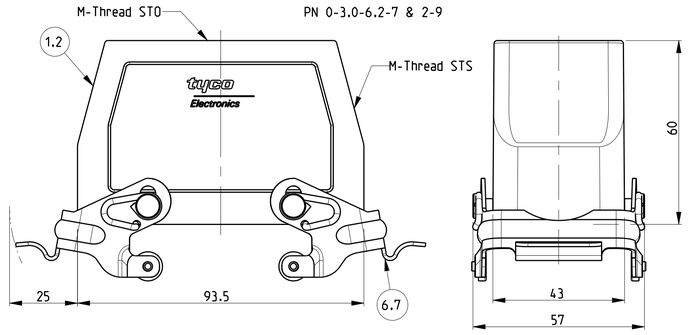

PN 1-6

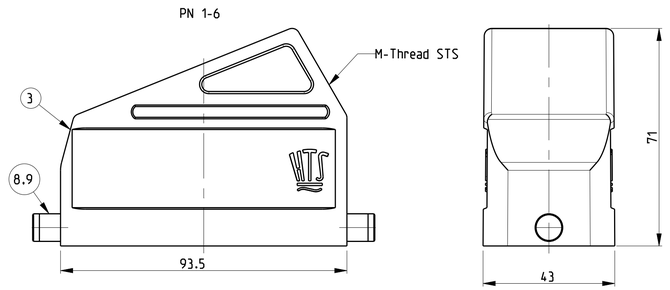

PN 1-0.3-0.0-7.0-9 & 1-2

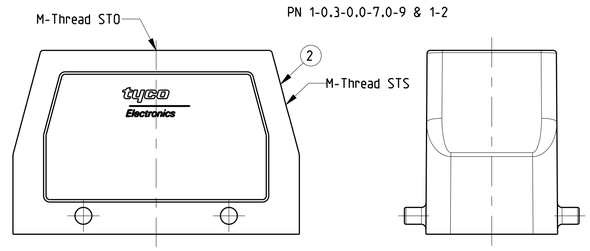

PN 2-4 & 1-4

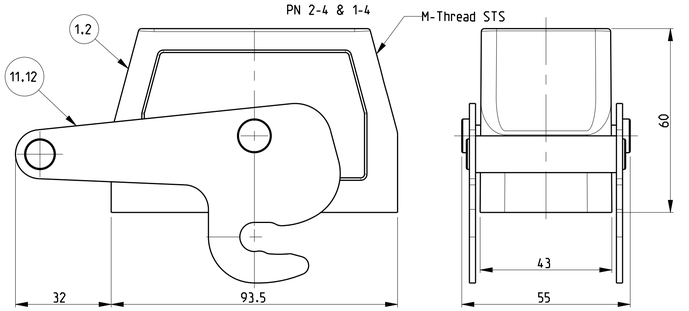

PN 1-8 & 1-5

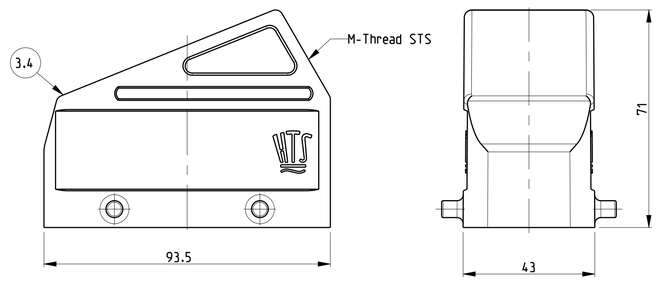

PN 3-2.1-1 & 0-8

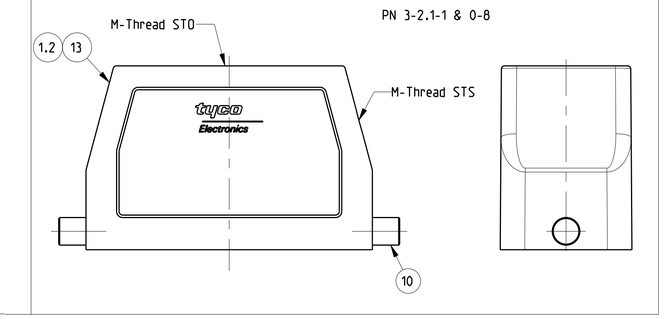

PN ~~2-1~~ & 2-2

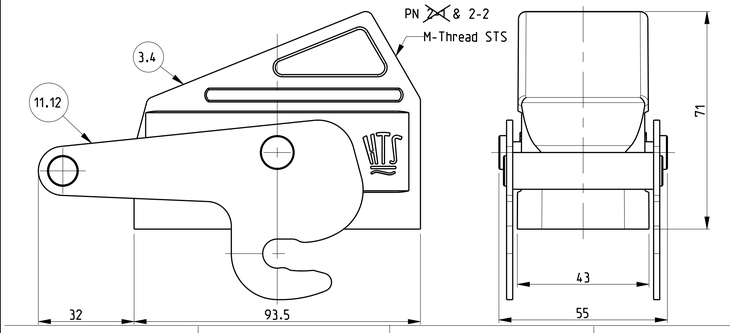

PN 3-6

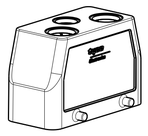

SCALE 1:2

PN 0-2.0-5.3-3.3-4.3-5.3-1

SCALE 1:2

PN 0-1.0-4.2-5.2-6 & 2-8

SCALE 1:2

PN 0-3.0-6.2-7 & 2-9

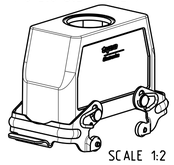

SCALE 1:2

PN 1-0.3-0.0-7.0-9 & 1-2

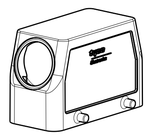

SCALE 1:2

PN 2-4 & 1-4

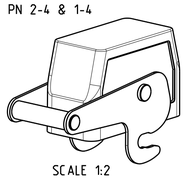

SCALE 1:2

PN 1-8 & 1-5

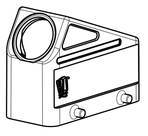

SCALE 1:2

PN ~~2-1~~ & 2-2

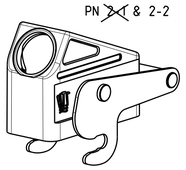

SCALE 1:2

PN 1-6

SCALE 1:2

PN 3-2.1-1 & 0-8

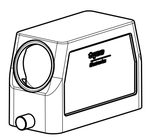

SCALE 1:2

3-6	3-5	3-4	3-3	3-2	0-9	2-9	3-1	2-8	2-7	2-6	1-6	3-0	2-5	2-1	2-2	1-8	1-5	1-4	2-4	1-1	0-5	0-8	0-2	0-6	1-2	0-3	1-0	0-4	0-7	0-1	DESCRIPTION	MATERIAL	SURFACE	COLOR	ITEM NO	NOTES
1																															HB Hood	Aluminium		Grey	17	5
	1																														HB-EMV Hood	Aluminium	SEE NOTE 1	Black	16	
		1																													HB Hood	Aluminium		Grey	15	
			1																												HB Hood	Aluminium		Fire red, RAL 3000	14	
				1																											HB-EMV Hood	Aluminium	SEE NOTE 1	With out varnish	13	
					1									1				1													ZB-Clip bolt	Stainless steel	Blank		12	
					2									1				1		2		2									ZB-Clip bolt	Steel	Zinc plated	Blue	11	
					2															2		2									LB-Clip bolt	Stainless steel	Blank		10	
	2	2	2				2				2									2		2									LB-Clip bolt	Steel	Zinc plated	Blue	9	
	2	2	2				2				2									2		2									LB-Side clip	Steel	Zinc plated	Blue	8	
						2																									VS-Locking Clip	Stainless steel	Blank		7	
									2															2		2					VS-Locking Clip	Steel	Zinc plated	Blue	6	
															1		1														VS-Clip bolt	Stainless steel	Blank		5	
												1				1															HB-K Hood	Aluminium	Aluminium oxide	Black	4	
																															HB Hood	Aluminium		Grey	3	
					1	1								1			1		1		1		1		1		1		1		HB-K Hood	Aluminium	Aluminium oxide	Black	2	
							1	1	1	1			1											1	1		1		1	1	HB Hood	Aluminium		Grey	1	
OBSOLETE	OBSOLETE		OBSOLETE	OBSOLETE							OBSOLETE			OBSOLETE								OBSOLETE								ORDERING TEXT					

HB-16-STO-1-M16-2-M20-G	OBSOLETE
HB-EMV-16-STS-GR-1-M32-G	OBSOLETE
HB-16-STS-GR-1-M25-G	
HB-16-STS-GR-1-M32-G-rot	OBSOLETE
HB-EMV-16-STS-GR-1-M32-G	OBSOLETE
HB-K-16-STO-VS-1-M32-G	OBSOLETE
HB-16-STS-VS-1-M32-G-KM	
HB-16-STS-GR-1-M32-G-KM	
HB-16-STS-1-M32-G-KM	
HB-16-STO-VS-1-M32-G-KM	
HB-16-STO-1-M32-G-KM	
HB-KF-16-STS-GR-1-M32-G	OBSOLETE
HB-K-16-STO-1-M25-G	
HB-16-STS-1-M25-G	
HB-K/KF-Z16-STS-ZB-1-M32-G	OBSOLETE
HB-KF-Z16-STS-ZB-1-M32-G	
HB-K/KF-16-STS-1-M32-G	OBSOLETE
HB-KF-16-STS-1-M32-G	
HB-K/Z-16-STS-ZB-1-M32-G	
HB-Z-16-STS-ZB-1-M32-G	
HB-K-16-STS-GR-1-M32-G	
HB-16-STS-GR-1-M32-G	
HB-K-16-STO-GR-1-M32-G	OBSOLETE
HB-16-STO-GR-1-M32-G	
HB-K-16-STS-VS-1-M32-G	
HB-K-16-STS-1-M32-G	
HB-16-STS-1-M32-G	
HB-16-STS-1-M32-G	
HB-K-16-STO-1-M32-G	
HB-16-STO-1-M32-G	

THIS DRAWING IS A CONTROLLED DOCUMENT.

DIMENSIONS: mm

TOLERANCES UNLESS OTHERWISE SPECIFIED:
ANGLE PRO-mm-E
ANGLE PRO-mm-E
ANGLE MMA-DD

0 PLC	±
1 PLC	±
2 PLC	±
3 PLC	±
4 PLC	±
ANGLES	±

MATERIAL

FINISH

DWN	Schneider 16.01.2002
CHK	Schweiger 16.01.2002
APVD	-
PRODUCT SPEC	108-74001 108-74003
APPLICATION SPEC	114-74001 114-74004
WEIGHT	

TE Connectivity

NAME Hood HB.16.M32.G -

SIZE	CAGE CODE	DRAWING NO	RESTRICTED TO
A1	00779	C-1106449	-

CUSTOMER DRAWING | SCALE 1:1 | SHEET 1 OF 1 | REV B5

4805 (3/13)