THIS DRAWING IS UNPUBLISHED. RELEASED FOR PUBLICATION 20
© COPYRIGHT 20 BY - ALL RIGHTS RESERVED.

REVISIONS

P	LTR	DESCRIPTION	DATE	DWN	APVD
	C3	NOTE 1 PLATING INFO CORRECTED	03JUL2018	RK	PS

NOTES:

1. .032 THK BRASS, PLATED .0002 MIN HOT TIN DIPPED.
2. .032 THK BRASS, PLATED .0002 MIN BRIGHT TIN.
3. OBSOLETE PARTS: OBSOLETE CIS STREAMLINING PER D.RENAUD/D.SINISI.

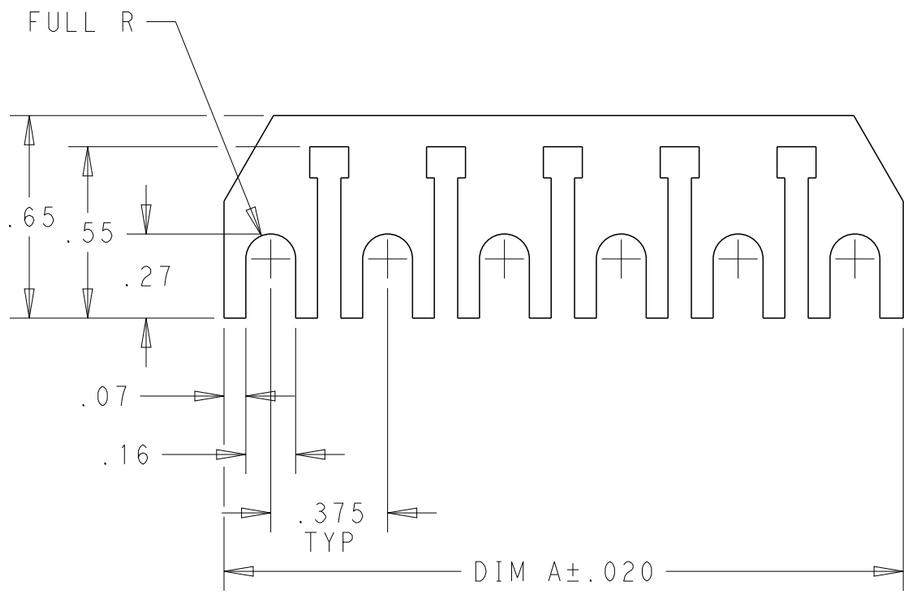

5-1437644-1 AS SHOWN

	DIM A	MATERIAL	CATALOG NO.	PART NUMBER
OBSOLETE 3	7.425	2	J6-20	~~2-1447477-0~~
	5.925	2	J6-16	~~1-1447477-6~~
	4.800	2	J6-13	~~1-1447477-3~~
	4.050	2	J6-11	~~1-1447477-1~~
	3.675	2	J6-10	1-1447477-0
OBSOLETE 3	2.925	2	J6-8	~~1447477-8~~
	2.550	2	J6-7	1447477-7
	2.175	2	J6-6	1447477-6
	1.425	2	J6-4	1447477-4
	1.050	2	J6-3	~~1447477-3~~
	0.675	2	J6-2	1447477-2
	7.425	1	J6-20	4-1437644-8
	5.925	1	J6-16	4-1437644-6
	4.800	1	J6-13	4-1437644-5
	4.050	1	J6-11	4-1437644-4
	3.675	1	J6-10	4-1437644-3
	2.925	1	J6-8	5-1437644-3
	2.550	1	J6-7	5-1437644-2
	2.175	1	J6-6	5-1437644-1
	1.425	1	J6-4	5-1437644-0
	1.050	1	J6-3	4-1437644-9
	0.675	1	J6-2	4-1437644-7

THIS DRAWING IS A CONTROLLED DOCUMENT.

DIMENSIONS: in

TOLERANCES UNLESS OTHERWISE SPECIFIED:
0 PLC ±-
1 PLC ±-
2 PLC ±.02
3 PLC ±.010
4 PLC ±-
ANGLES ±1°

MATERIAL - -

FINISH - -

DWN S SCHLEGEL 8/4/04
CHK S YODER 8/4/04
APVD S YODER 8/4/04
PRODUCT SPEC -
APPLICATION SPEC -
WEIGHT -

TE Connectivity

NAME J6-XX JUMPER - -

SIZE	CAGE CODE	DRAWING NO	RESTRICTED TO
A3	00779	C-4-1437644-3	-

CUSTOMER DRAWING | SCALE 2:1 | SHEET 1 OF 1 | REV C3