THIS DRAWING IS UNPUBLISHED. RELEASED FOR PUBLICATION .2000.
© COPYRIGHT 1998 BY - ALL RIGHTS RESERVED.

| REVISIONS | | | | | |
|---|---|---|---|---|---|
| P | LTR | DESCRIPTION | DATE | DWN | APVD |
| | B8 | Released as per ECR-07-030430 | 17.12.07 | SP | TS |
| | C | ECR-15-015728 | 19APR2016 | GCM | JB |
| | C1 | ECR-16-015318 | 20SEP2017 | GR | MKO |
| | C2 | ECR-16-016768 | 15NOV2017 | GR | MKO |

PN 1-6.2-6 & 0-2

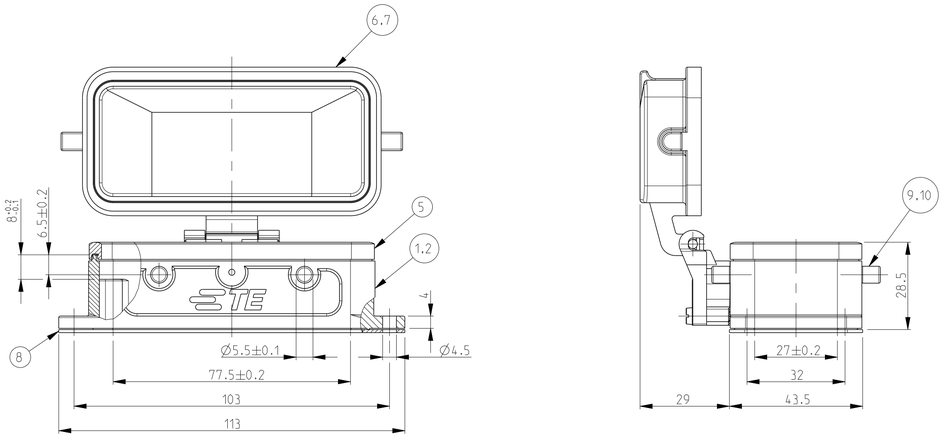


LANDING MILLED OFF

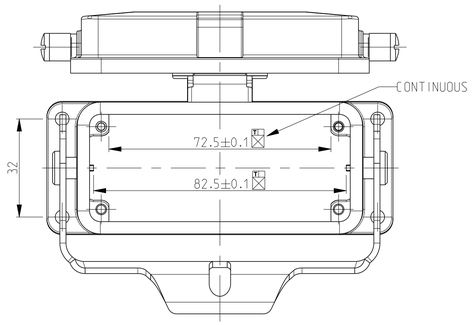


NOTES

1 Material:Housing:Aluminium Diecasting Alloy
Seals: Neoprene

2 Surface- Varnish -Grey : Red
-Aluminium Oxide +Varnish Black
-Chromit AL TCP - passivation

3 Varnish on the inside not necessary

4 Packaging Quantity 5 Pieces in a box

5 Special Packaging Quantity 50 pieces in a kan ban box

PN 1-2.2-2.~~0 1.0 3~~ & ~~0 5~~

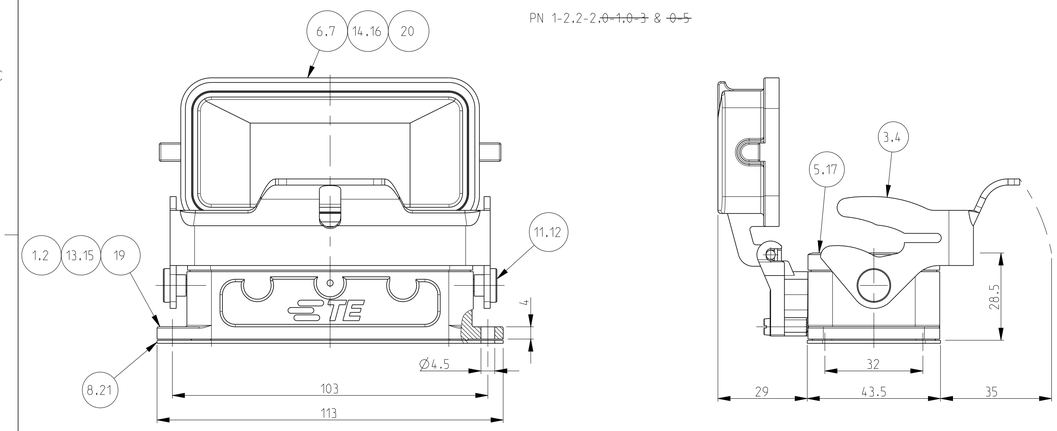


PANEL CUT OUT

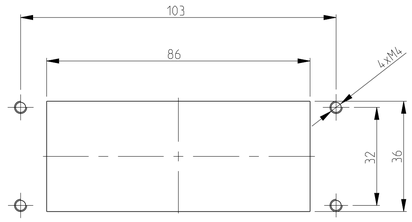


PN 1-6.2-6 & 0-2

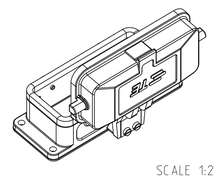

SCALE 1:2

PN 1-2.2-2.~~0 1.0 3~~ & ~~0 5~~

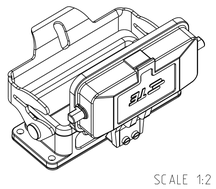

SCALE 1:2

PN 0-4

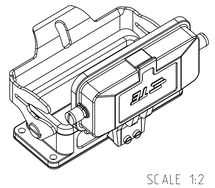

SCALE 1:2

PN 0-4

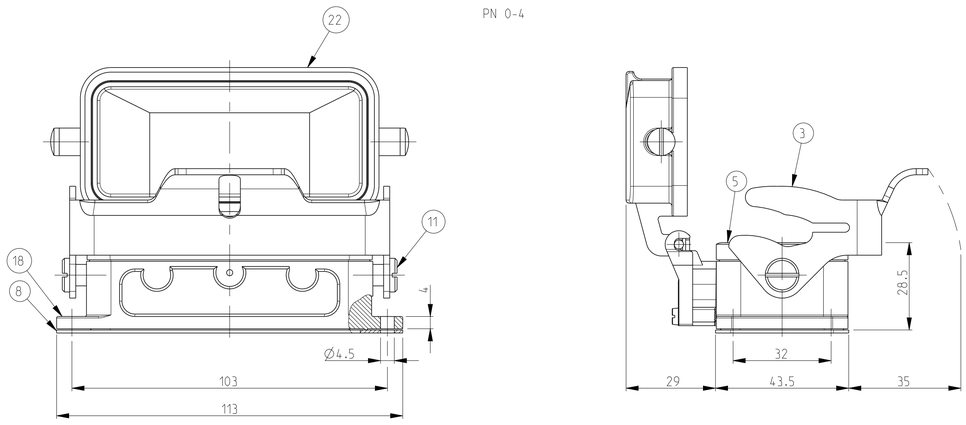


| OBSOLETE | OBSOLETE | OBSOLETE | | | | | | | | | | | | |
|---|---|---|---|---|---|---|---|---|---|---|---|---|---|---|
| | 1 | | | | | | | | Cover HB | Aluminium | | Grey | 22 | Neutral |
| 1 | | 1 | | | | | | | Flange Seal | Neoprene | | Black | 21 | Conductive |
| 1 | | | | | | | | | Cover HB-EMV | Aluminium | SEE NOTE 2 | Black | 20 | |
| 1 | | | | | | | | | Surface mounted housing bottom entry HB-EMV | Aluminium | SEE NOTE 2 | Black | 19 | |
| | 1 | | | | | | | | Surface mounted housing bottom entry HB | Aluminium | | Grey | 18 | Neutral |
| 1 | | 1 | | | | | | | Profile Seal | Neoprene | | Black | 17 | Conductive |
| | | 1 | | | | | | | Cover HB-EMV | Aluminium | SEE NOTE 2 | Without varnish | 16 | |
| | | 1 | | | | | | | Surface mounted housing bottom entry HB-EMV | Aluminium | SEE NOTE 2 | Without varnish | 15 | |
| | | | | 1 | | | | | Cover HB | Aluminium | | Red | 14 | |
| | | | | 1 | | | | | Surface mounted housing bottom entry HB | Aluminium | | Red | 13 | |
| | 2 | | | | | | 2 | | LB-Clip Positioner | Stainless Steel | Blank | | 12 | |
| 2 | 2 | | | 2 | | | | 2 | LB-Clip Positioner | Steel | Zinc Plated | Blue | 11 | |
| | | | | | 4 | | | | VS-Clip Bolt | Stainless Steel | Blank | | 10 | |
| | | 4 | | | | 4 | | | VS-Clip Bolt | Steel | Zinc Plated | Blue | 9 | |
| | 1 | | 1 | 1 | 1 | 1 | 1 | 1 | Flange Seal | Neoprene | | Black | 8 | |
| | | | | | 1 | | 1 | | Cover HB-K | Aluminium | Aluminium Oxide | Black | 7 | |
| | | 1 | | | | 1 | | 1 | Cover HB | Aluminium | | Grey | 6 | |
| | 1 | | 1 | 1 | 1 | 1 | 1 | 1 | Profile Seal | Neoprene | | Black | 5 | |
| | | 1 | | | | | 1 | | LB-Side Clip | Stainless Steel | Blank | | 4 | |
| 1 | 1 | | | 1 | | | | 1 | LB-Side Clip | Steel | Zinc Plated | Blue | 3 | |
| | | | | | 1 | | 1 | | Surface mounted housing bottom entry HB-K | Aluminium | Aluminium Oxide | Black | 2 | |
| | | | 1 | | | 1 | | 1 | Surface mounted housing bottom entry HB | Aluminium | | Grey | 1 | |
| 0-5 | 0-4 | 0-3 | 0-2 | 0-1 | 2-6 | 1-6 | 2-2 | 1-2 | DESCRIPTION | MATERIAL | SURFACE | COLOR | ITEM NO | REMARKS |

ORDERING TEXT

5

HB.16.AGD-LB

HB-K.16.AGD-LB

HB.16.AGD

HB-K.16.AGD

~~HB.16.AGD-LB~~

HB.16.AGD.KM

~~HB-EMV.16.AGD-LB~~

HB.16.AGD-LB

~~HB-EMV.16.AGD-LB~~

THIS DRAWING IS A CONTROLLED DOCUMENT.

DIMENSIONS: mm

TOLERANCES UNLESS OTHERWISE SPECIFIED: ISO 2768-mK ASME Y14.5M-1994

| | |
|---|---|
| 0 PLC | ± |
| 1 PLC | ± |
| 2 PLC | ± |
| 3 PLC | ± |
| 4 PLC | ± |
| ANGLES | ± |

MATERIAL

FINISH

DWN Schneider 13.04.2000
CHK Schweiger 13.04.2000
APVD –
PRODUCT SPEC –
APPLICATION SPEC –
WEIGHT –

TE Connectivity

NAME Surface Mounted Housing Bottom Entry HB.16.AGD

| SIZE | CAGE CODE | DRAWING NO | RESTRICTED TO |
|---|---|---|---|
| A1 | 00779 | C-1102305 | |

CUSTOMER DRAWING | SCALE 1:1 | SHEET 1 OF 1 | REV C2