THIS DRAWING IS UNPUBLISHED. RELEASED FOR PUBLICATION 1997
© COPYRIGHT 1997 BY TYCO ELECTRONICS CORPORATION. ALL RIGHTS RESERVED.

LOC	DIST
A1	–

REVISIONS

F	LTR	DESCRIPTION	DATE	DWN	APVD
	A5	REVISED PER ECO-09-027197	17DEC2009	KK	AEG

PN 1-1

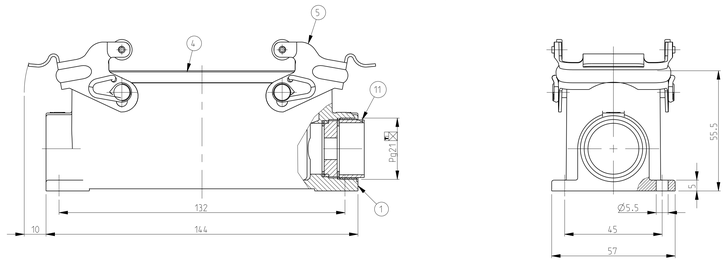

PN 1-8

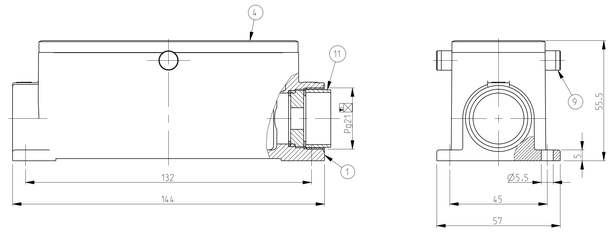

PN 2-1

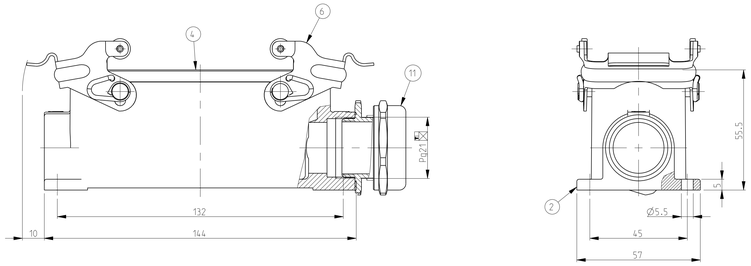

PN 2-8

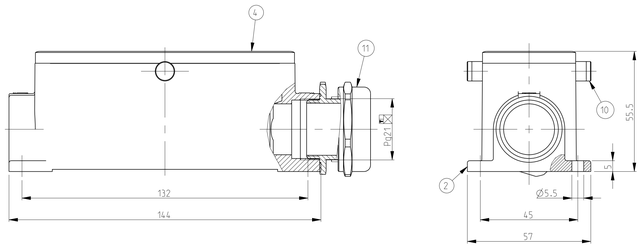

PN 1-2

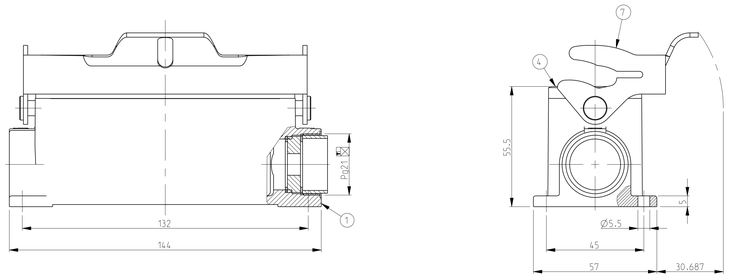

NOTES.

1 Material:Housing:Aluminium Diecasting Alloy
Seals:Neoprene

2 Surface:Varnish grey
-Aluminium Oxide +Varnish Black

3 Packaging
Quantity 5 Pieces in a box

4 OBSOLETE PARTS: OBSOLETE CIS STREAMLINING PER D.RENAUD/D.SINISI

PN 1-8

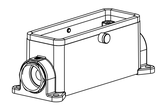

SCALE 1:2

PN 2-8

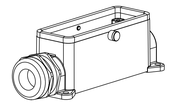

SCALE 1:2

PN 1-1

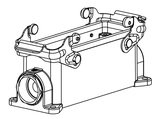

SCALE 1:2

PN 2-1

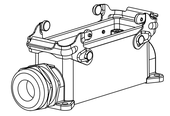

SCALE 1:2

PN 1-2

SCALE 1:2

5														
OBSOLETE														
OBSOLETE														
OBSOLETE														
OBSOLETE														
1								SEALING PLUG	Brass	Nickel plated		12	BS.21.MS
	1	1	1	1	1	1		Cable fitting screw	Brass	Nickel plated		11	DS.21.DI
	2							ZB-Clip bolt	Stainless steel			10	
		2						ZB-Clip bolt	Steel	Zinc plated		9	
								LB-Side clip	Stainless steel			8	
1					1			LB-Side clip	Steel	Zinc plated		7	
						2		VS-Locking clip	Stainless steel			6	
							2	VS-Locking clip	Steel	Zinc plated		5	
1	1	1	1	1	1	1		Profile seal	Neoprene		Black	4	
1								Surface mounted housing side entry HB BgB	Aluminium		Grey	3	
	1					1		Surface mounted housing side entry HB BgB	Aluminium	Aluminium oxide	Black	2	
		1			1		1	Surface mounted housing side entry HB BgB	Aluminium		Grey	1	
3-0	2-8	1-8	2-2	1-2		2-1	1-1	DESCRIPTION	MATERIAL	SURFACE	COLOR	ITEM NO	NOTES

ORDERING TEXT
HB.24.SG-VS.1.21
HB-K.24.SG-VS.1.21
HB.24.SG-LB.1.21
~~HB-K.24.SG-LB.1.21~~
~~HB-Z.24.SG-ZVGR.1.21~~
~~HB-K/Z.24.SG-ZVGR.1.21~~
~~HB.24.SG-LB.1.21.G-Ø34.8-SD~~

THIS DRAWING IS CONVERTED TO DRAWING MANAGEMENT SYSTEM. ANY CHANGES MADE TO THIS DRAWING MUST BE CARRIED OUT IN THE LATEST VERSION.

DIMENSIONS: mm

TOLERANCES UNLESS OTHERWISE SPECIFIED:
+/-0.05 mm
+/-0°30' angle
0 PLC ±
1 PLC ±
2 PLC ±
3 PLC ±
4 PLC ±
ANGLES ±

MATERIAL

FINISH

DWN Schneider 05.11.1999
CHK M.Schweiger 05.11.1999
APVD –
PRODUCT SPEC 108-74001.74003
APPLICATION SPEC 114-74001.74004
WEIGHT –

Tyco Electronics

Tyco Electronics AMP GmbH
D-53819 Neunkirchen, Germany

NAME Surface mounted housing side entry HB.24.1.21

SIZE	CAGE CODE	DRAWING NO	RESTRICTED TO
A0	00779	C-1102330	–

CUSTOMER DRAWING | SCALE 1:1 | SHEET 1 OF 1 | REV A5